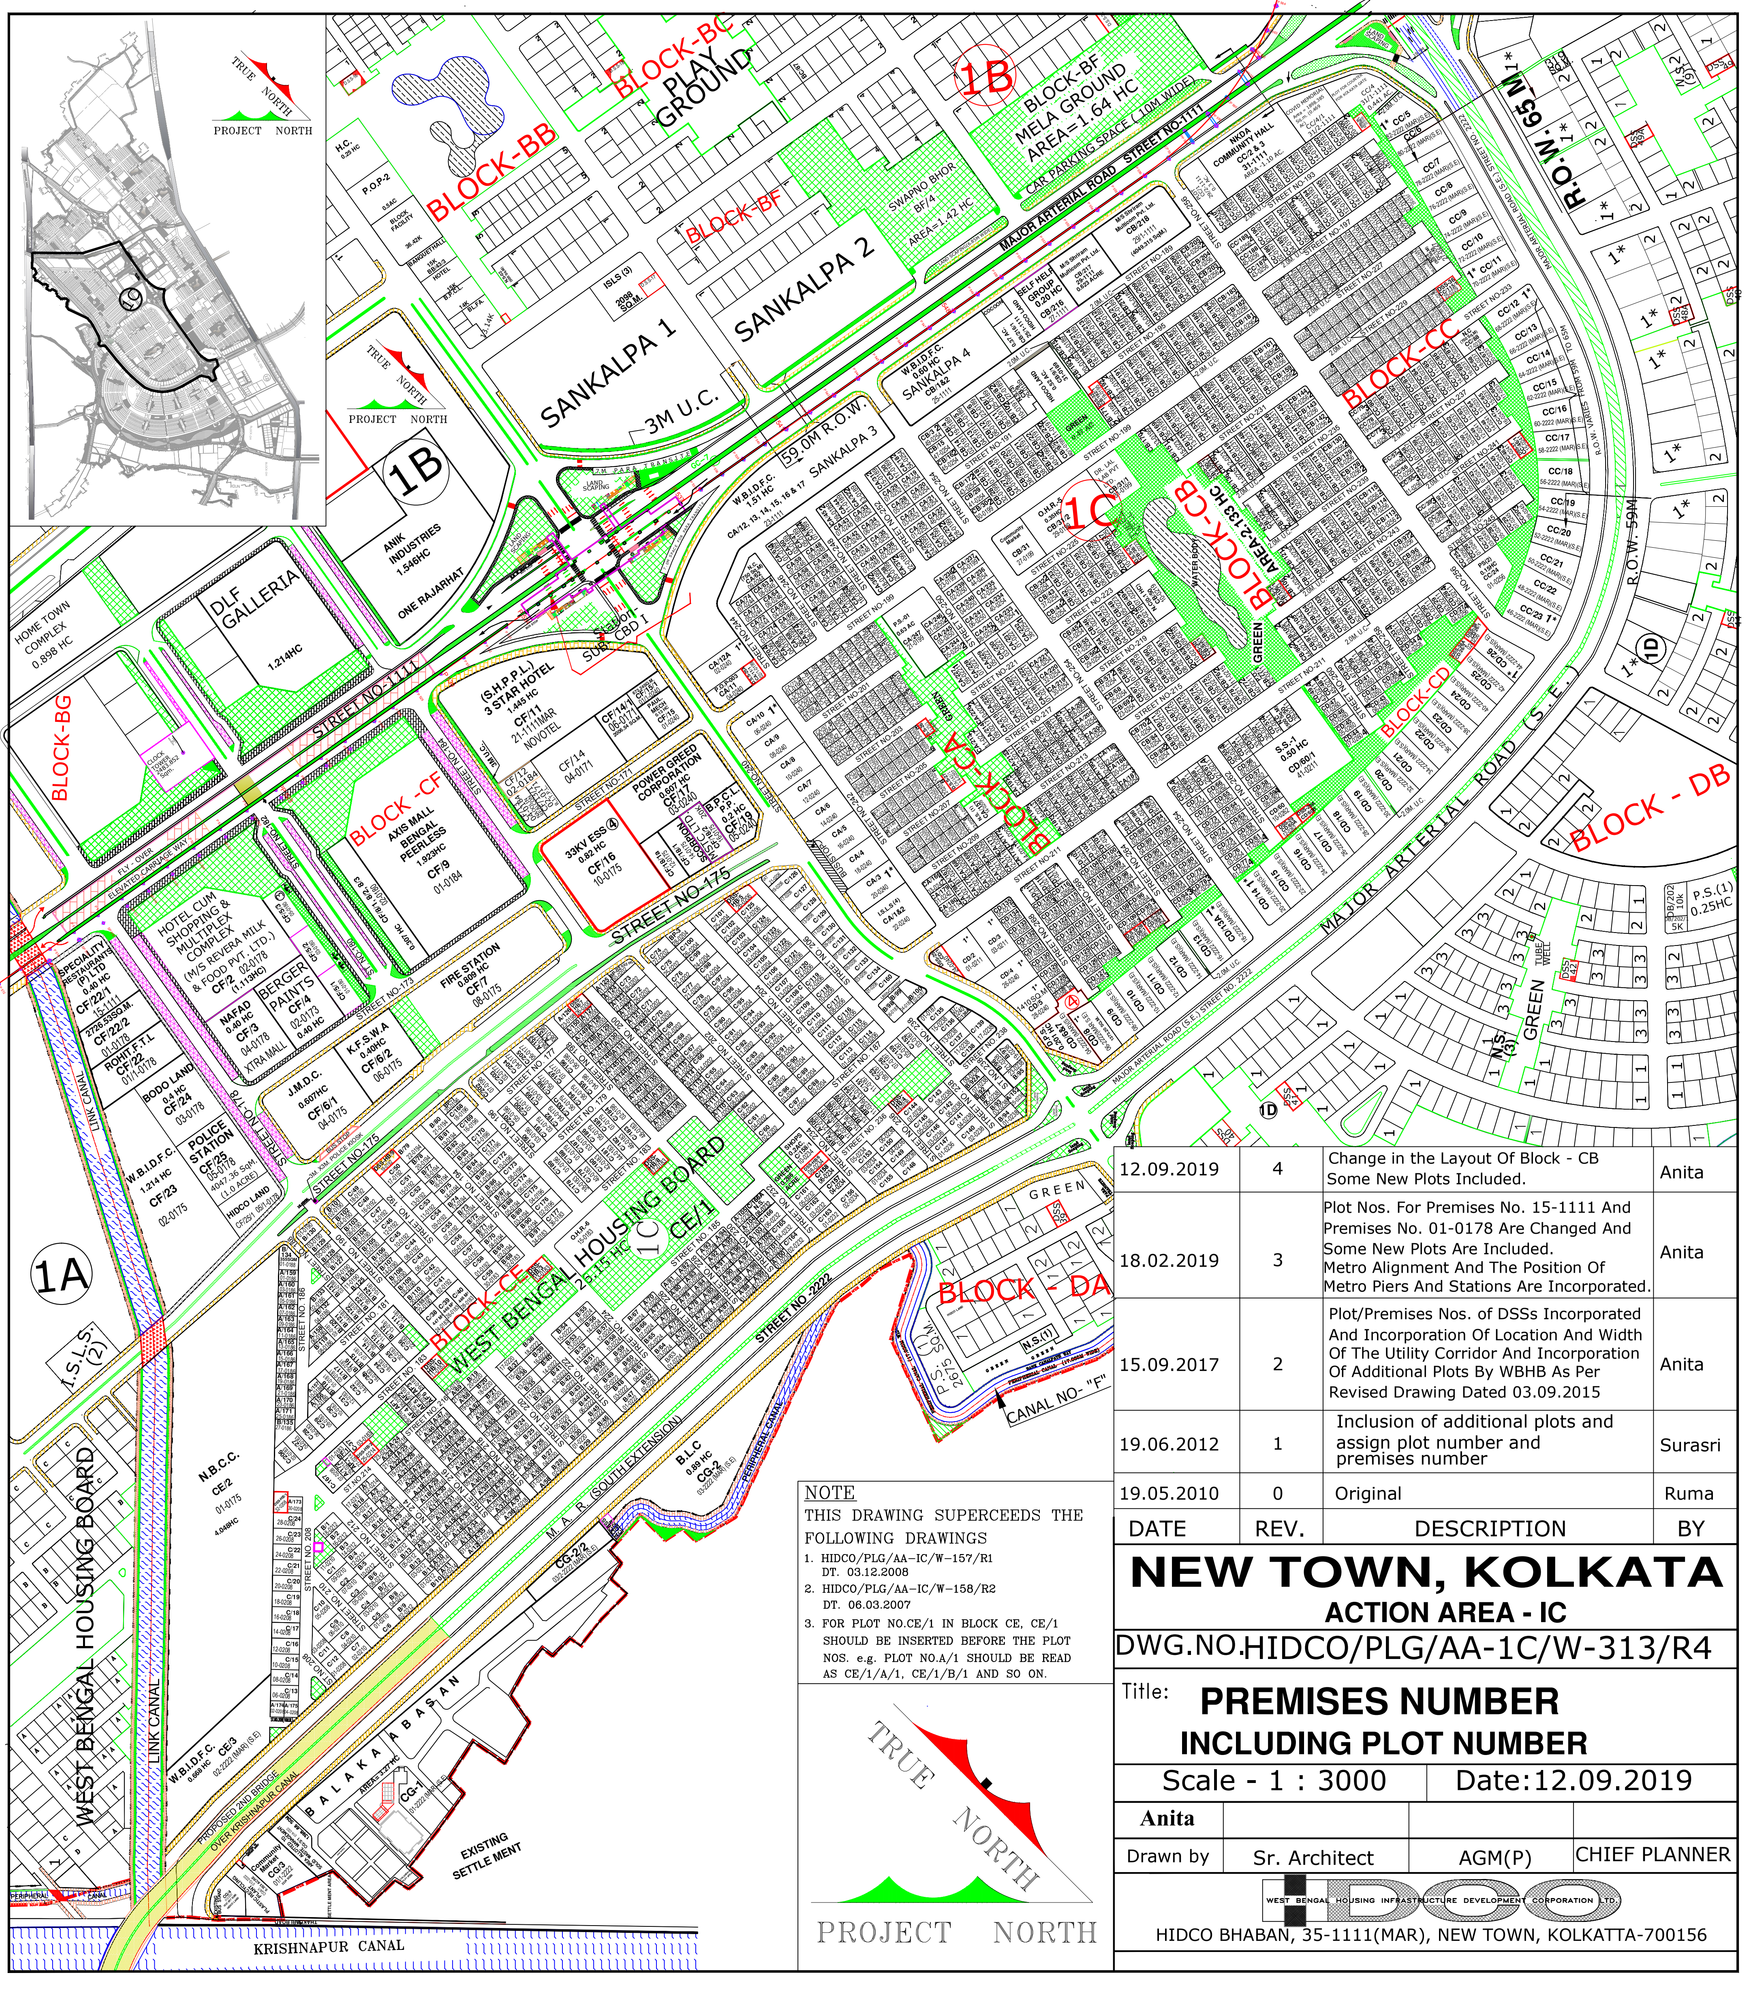

NOTE

THIS DRAWING SUPERCEEDS THE FOLLOWING DRAWINGS

1. HIDCO/PLG/AA-IC/W-157/R1 DT. 03.12.2008
2. HIDCO/PLG/AA-IC/W-158/R2 DT. 06.03.2007
3. FOR PLOT NO.CE/1 IN BLOCK CE, CE/1 SHOULD BE INSERTED BEFORE THE PLOT NOS. e.g. PLOT NO.A/1 SHOULD BE READ AS CE/1/A/1, CE/1/B/1 AND SO ON.

TRUE NORTH

PROJECT NORTH

DATE	REV.	DESCRIPTION	BY
12.09.2019	4	Change in the Layout Of Block - CB Some New Plots Included.	Anita
18.02.2019	3	Plot Nos. For Premises No. 15-1111 And Premises No. 01-0178 Are Changed And Some New Plots Are Included. Metro Alignment And The Position Of Metro Piers And Stations Are Incorporated.	Anita
15.09.2017	2	Plot/Premises Nos. of DSSs Incorporated And Incorporation Of Location And Width Of The Utility Corridor And Incorporation Of Additional Plots By WBHB As Per Revised Drawing Dated 03.09.2015	Anita
19.06.2012	1	Inclusion of additional plots and assign plot number and premises number	Surasri
19.05.2010	0	Original	Ruma

NEW TOWN, KOLKATA

ACTION AREA - IC

DWG.NO.HIDCO/PLG/AA-1C/W-313/R4

Title: **PREMISES NUMBER INCLUDING PLOT NUMBER**

Scale - 1 : 3000 | Date:12.09.2019

Anita			
Drawn by	Sr. Architect	AGM(P)	CHIEF PLANNER

WEST BENGAL HOUSING INFRASTRUCTURE DEVELOPMENT CORPORATION LTD.
HIDCO BHABAN, 35-1111(MAR), NEW TOWN, KOLKATTA-700156